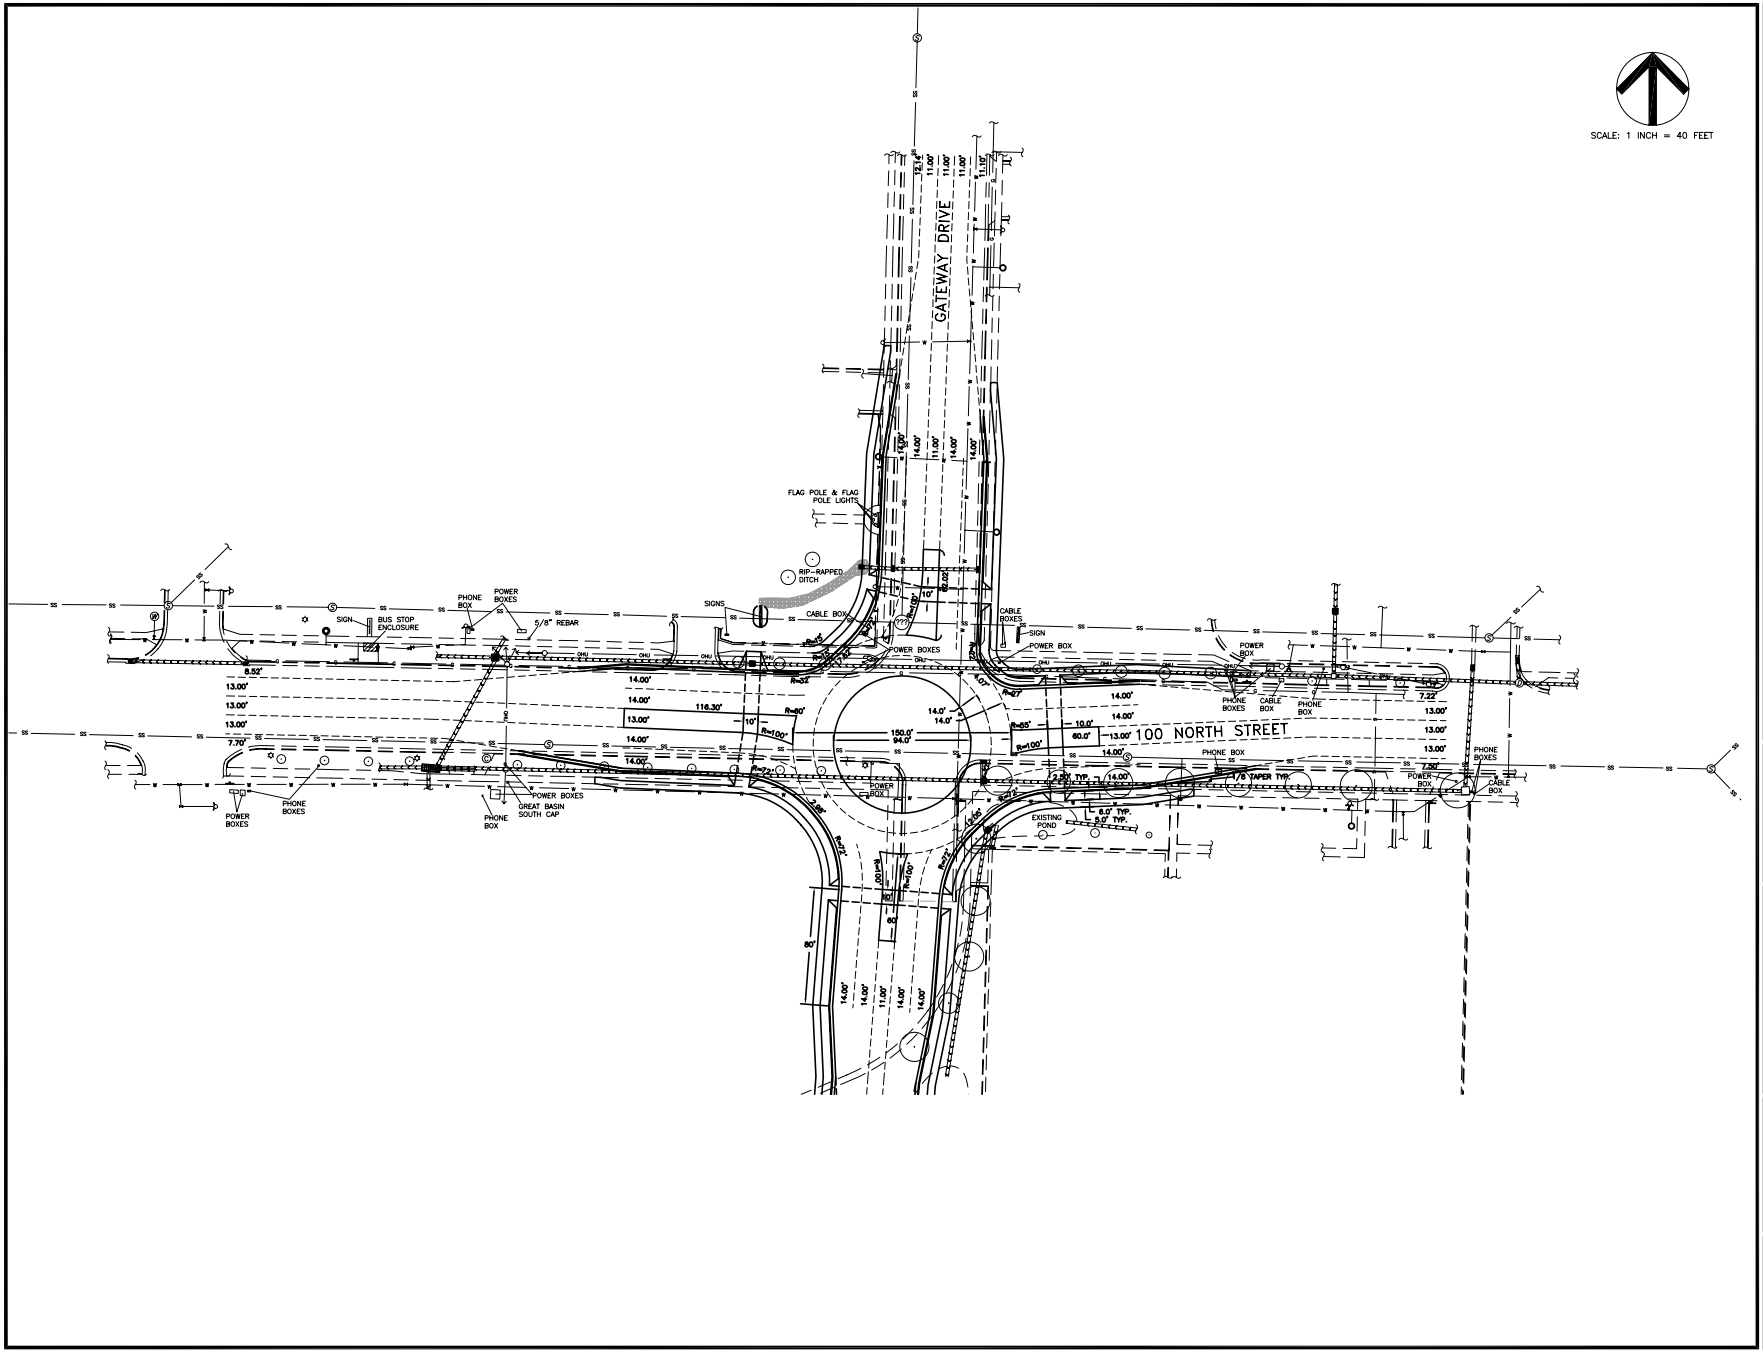

NO.	REVISION	DATE

Skyline A/E/S, INC.
Architecture / Engineering / Surveying
95 W. Golf Course Rd. #101, Logan, UT 84321
(435) 752-8501 / Fax (435) 752-8597

This document and the ideas incorporated herein, as an instrument of professional service, are the property of SKYLINE A/E/S, INC., and are not to be used in whole or in part, for an other project without the written authorization of an authorized representative of SKYLINE A/E/S, INC. Unauthorized use will be prosecuted to the fullest extent of the law.

Copyright © 2011 SKYLINE A/E/S, INC.

Professional Seal:

Project Title:

100 N & GATEWAY DR ROUNDABOUT

PROVIDENCE, UTAH

Sheet Title:

SITE PLAN

Drawn By: BJONES	Project Number: 11-057	Sheet No.: 1
Designed By: --	Date: 9-15-11	1 of 1
Reviewed By: M.PIERCE	Sheet Scale: 1" = 40'	
F:\DRAFTING\CJ\11-057\11-057.dwg		